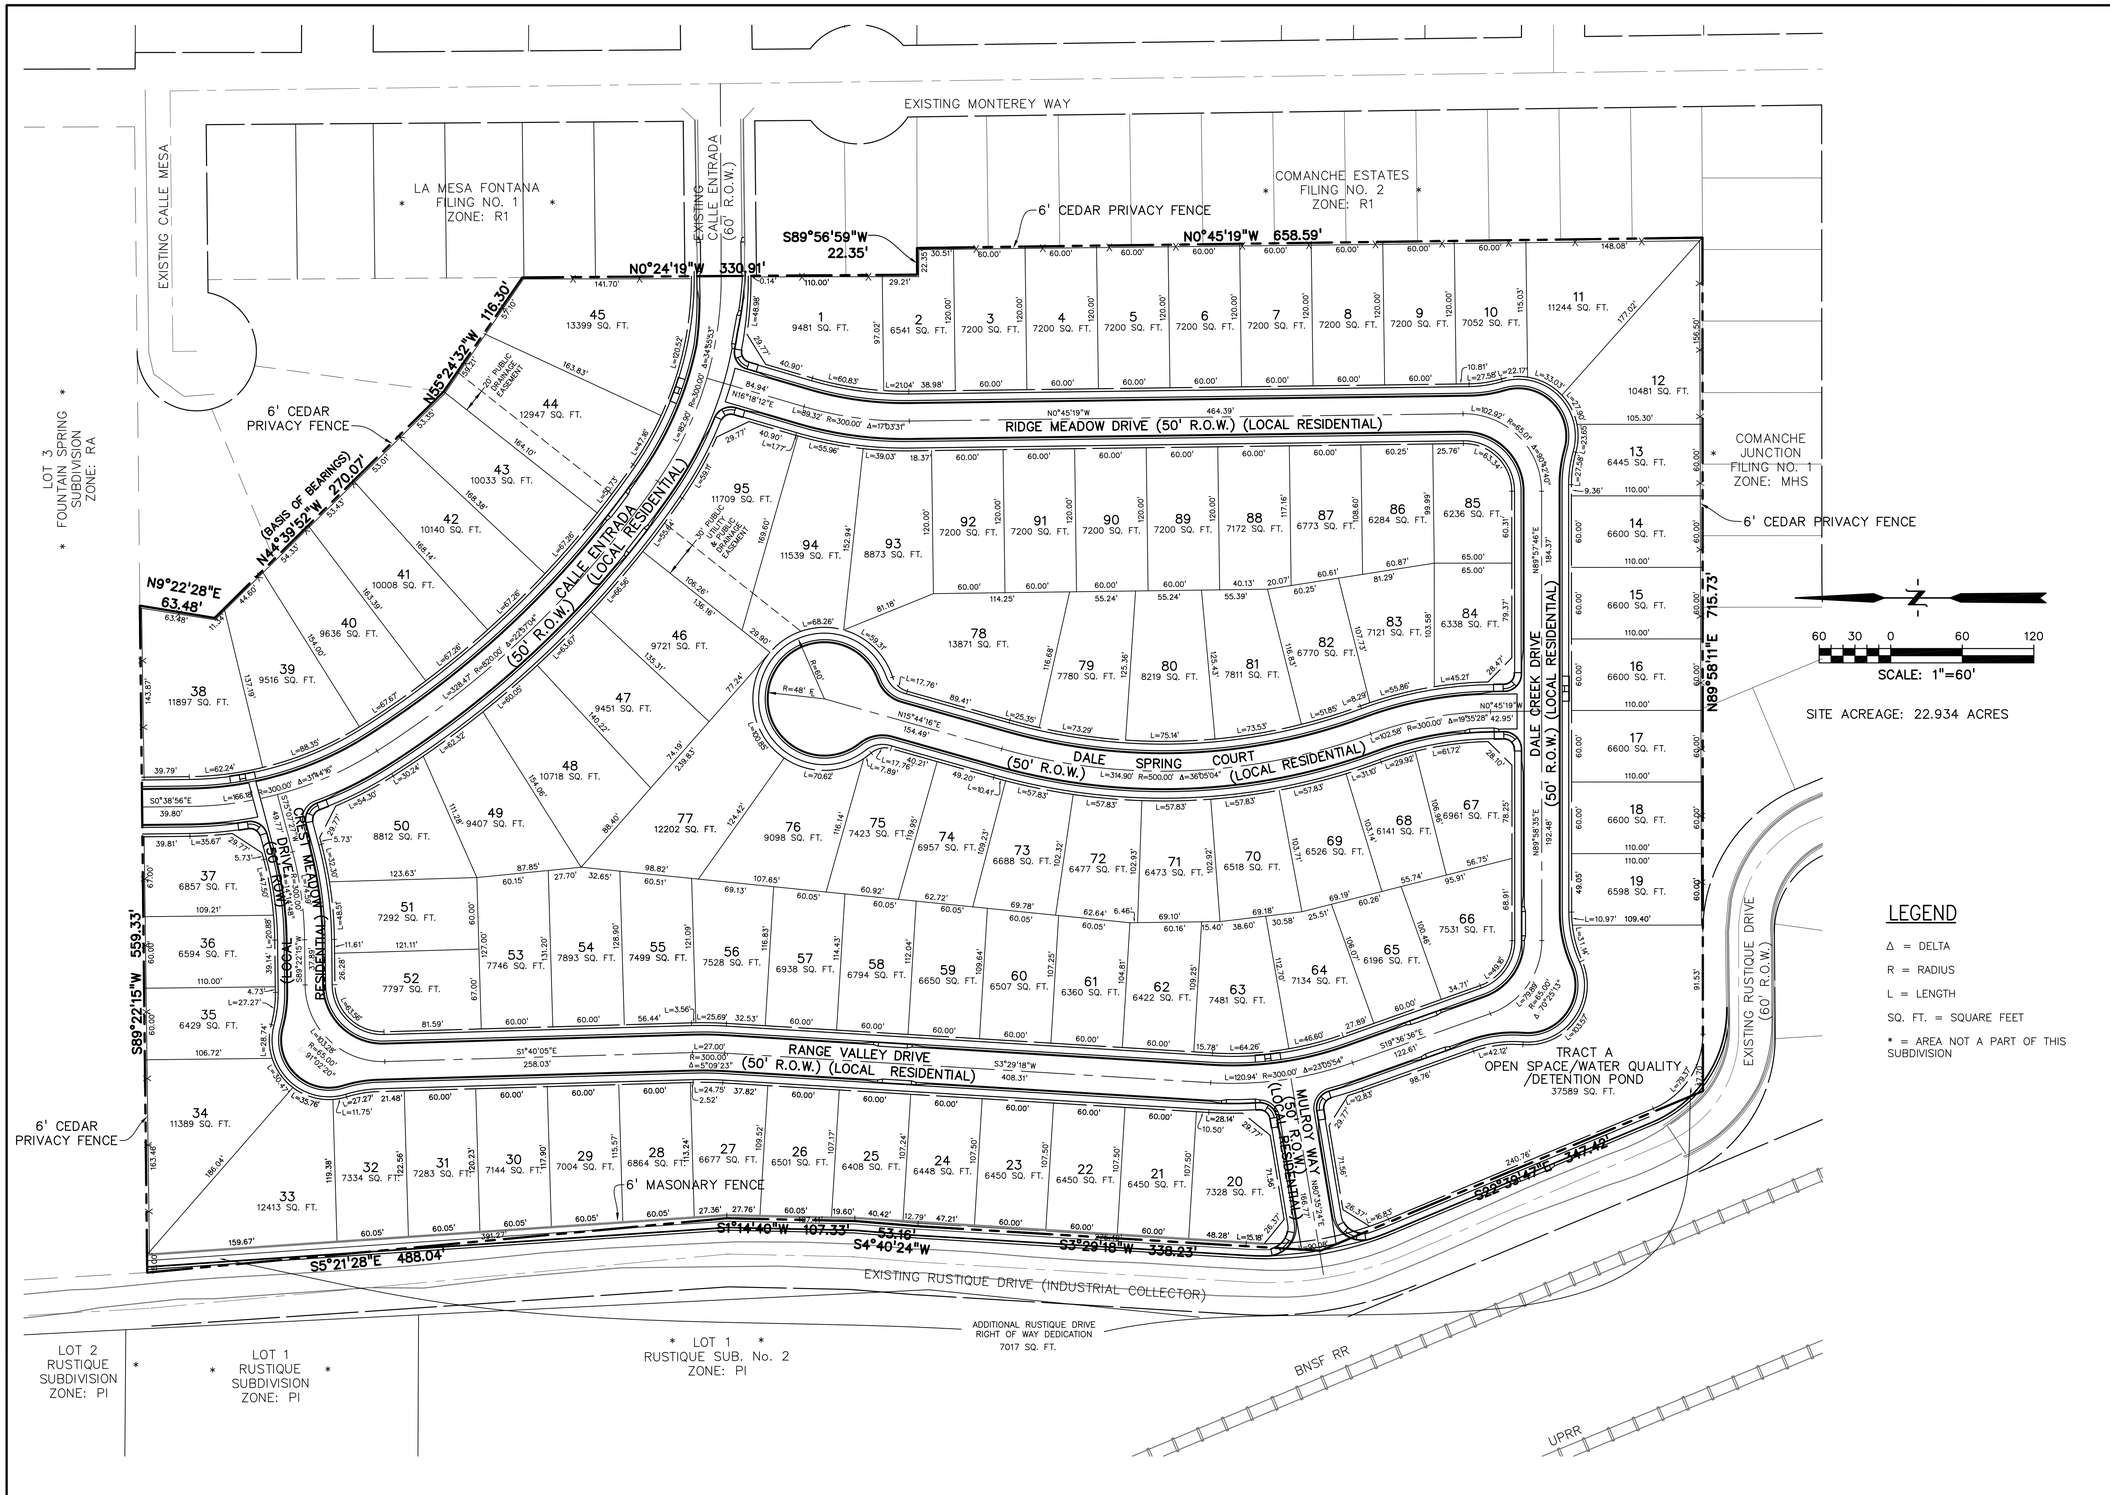

PREPARED BY:

DREXEL, BARRELL & CO.
Engineers • Surveyors
3 SOUTH 7TH STREET
COLORADO SPGS, COLORADO 80905
CONTACT: TIM D. McCONNELL, P.E.
(719)260-0887
BOULDER • COLORADO SPRINGS • DENVER
GRAND JUNCTION • GREELEY
STEAMBOAT SPRINGS

OWNER/DEVELOPER:

MIDCO INVESTMENTS LLC
1765 S. 8TH ST., SUITE T-1
P.O. BOX 60069
COLORADO SPRINGS, CO. 80960
(719) 475-7474
CONTACT: ROBERT C. IRWIN

CONSTRUCTION DOCUMENTS FOR:

CHEYENNE RIDGE SOUTH

FOUNTAIN, COLORADO

ISSUE	DATE
1ST SUBMITTAL	3/21/13

DESIGNED BY:	TDM
DRAWN BY:	GES
CHECKED BY:	TDM
FILE NAME:	20485-00PL01

DRAWING SCALE:
HORIZONTAL: 1" = 60'
VERTICAL: N/A

PRELIMINARY PLAT

PROJECT NO. 20485-00CSCV

DRAWING NO.

PP2

SHEET: 2 OF 4